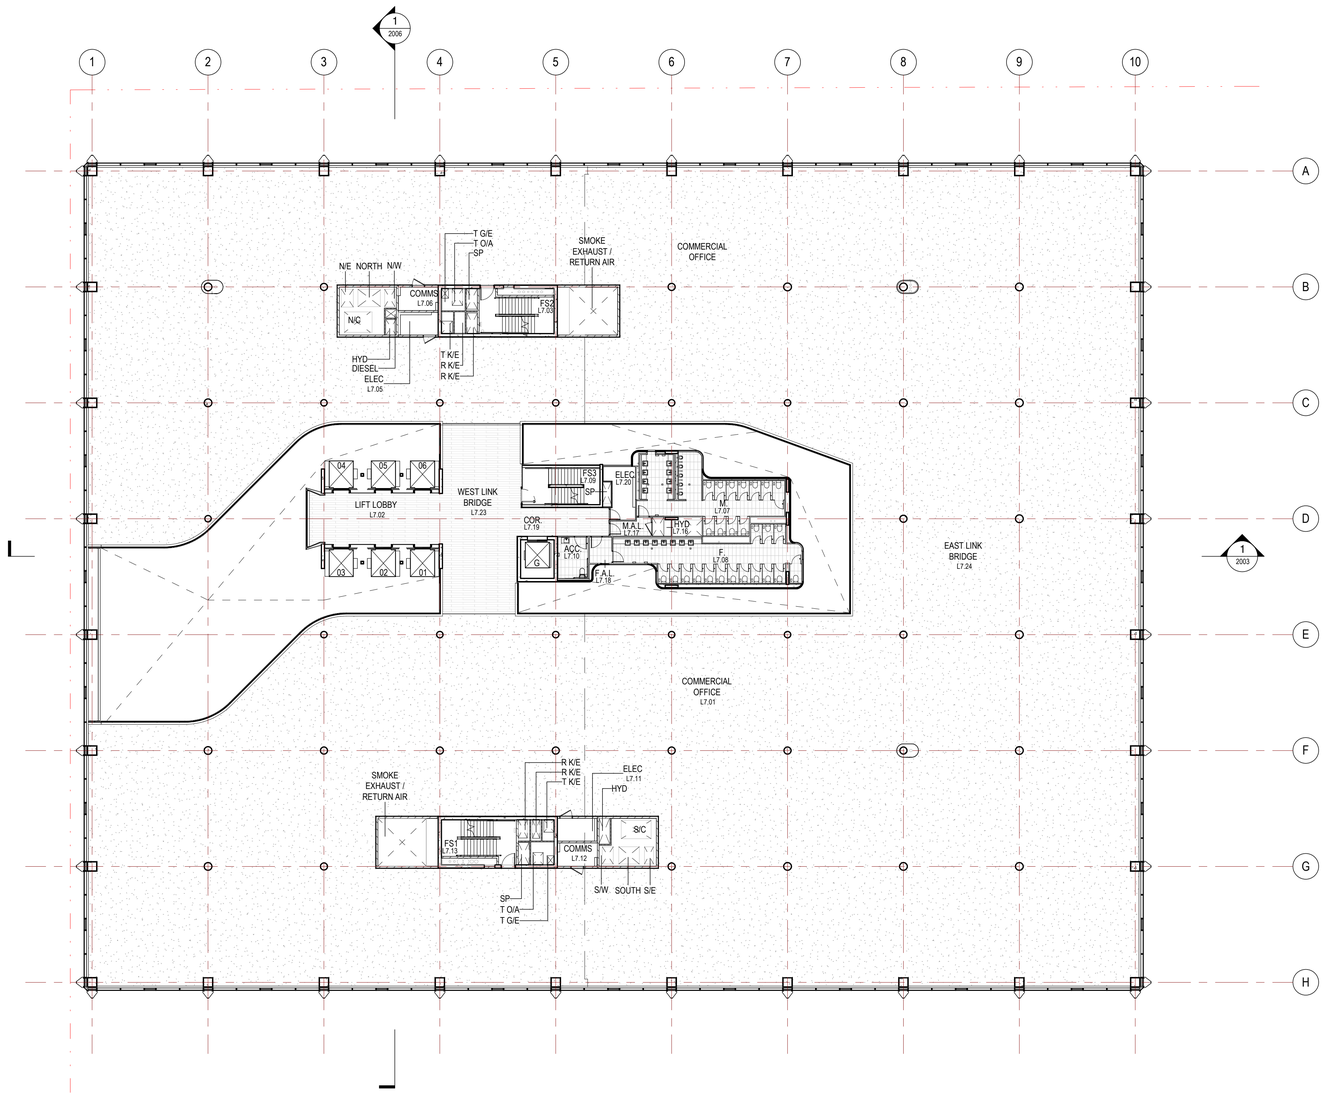

©architectus™
Architectus Group Pty Ltd is the owner of the copyright subsisting in these drawings, plans, designs and specifications. They must not be used, reproduced or copied, in whole or in part, nor may the information, ideas and concepts therein contained (which are confidential to Architectus Group Pty Ltd) be disclosed to any person without the prior written consent of that company.

Nominated Architect
Ray Brown, NSWARB 6359

Do not scale drawings. Verify all dimensions on site

issue	amendment	date
A	ISSUED FOR COORDINATION	31.08.18
01	ISSUED FOR CONSTRUCTION	22.11.18
02	ISSUED FOR CONSTRUCTION	22.02.19

Developer/Contractor

JOHN HOLLAND

Level 3, 65 Pirrama Road
Pyrmont NSW 2009 Australia
Tel: +61 (0)2 9552 4288
www.johnholland.com.au

True North | Project North

0 2 4 6 8 10 m

architectus™
Sydney
Melbourne
Adelaide
Auckland
Christchurch
Brisbane

Architectus Sydney
Level 18 MLC Centre
19 Martin Place
Sydney NSW 2000
T (61 2) 8252 8400
F (61 2) 8252 8600
sydney@architectus.com.au
ABN 90 131 245 684

checked DM/RP | designer Designer | scale 1 : 200@B1
drawn Team MP1 | approved DM | project no 170456.00

FOR CONSTRUCTION

project
Macquarie Park - Stage 1
Building C - 45-61 Waterloo Road

drawing
General Arrangement Plan - Level 7

drawing no. **MP1-ARC-DRW-ARC-1026** issue **02**

26/06/2019 12:16:07 PM